



IF IN DOUBT ASK


ITEM NO.	TITLE	PART No:	QTY.
1	MODIFIED BONNET	PRO-EM-0001-001	1
2	RDFALAN PILOT VALVE	PRO-EM-0001-006	1
3	CHECK VALVE	PRO-EM-0001-007	1
4	VALVE BODY ILLUSTRATION	PRO-EM-0001-004	1

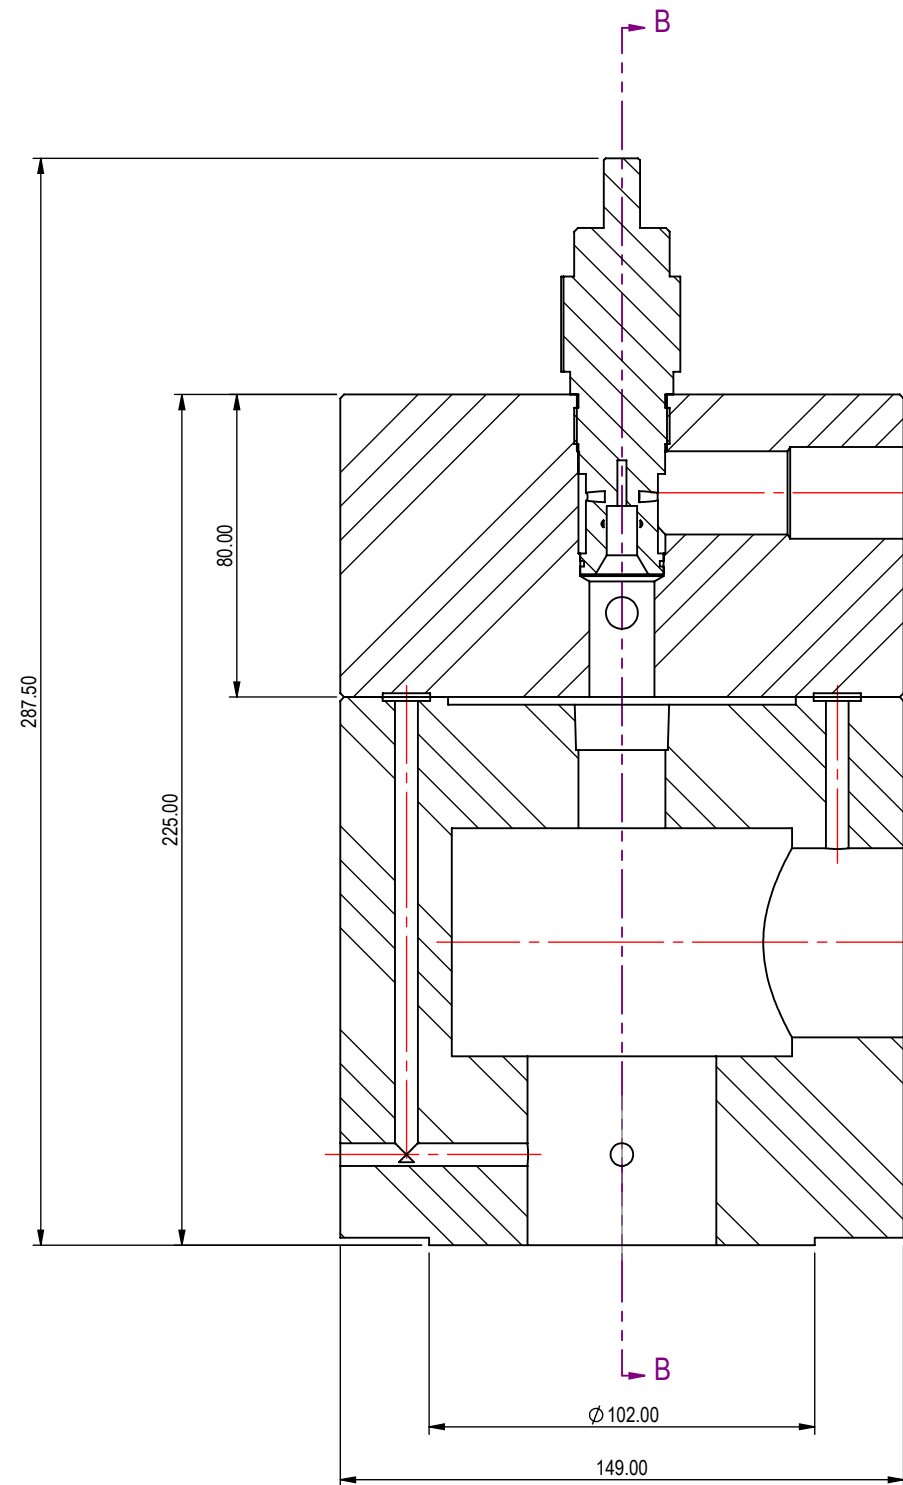

SECTION A-A

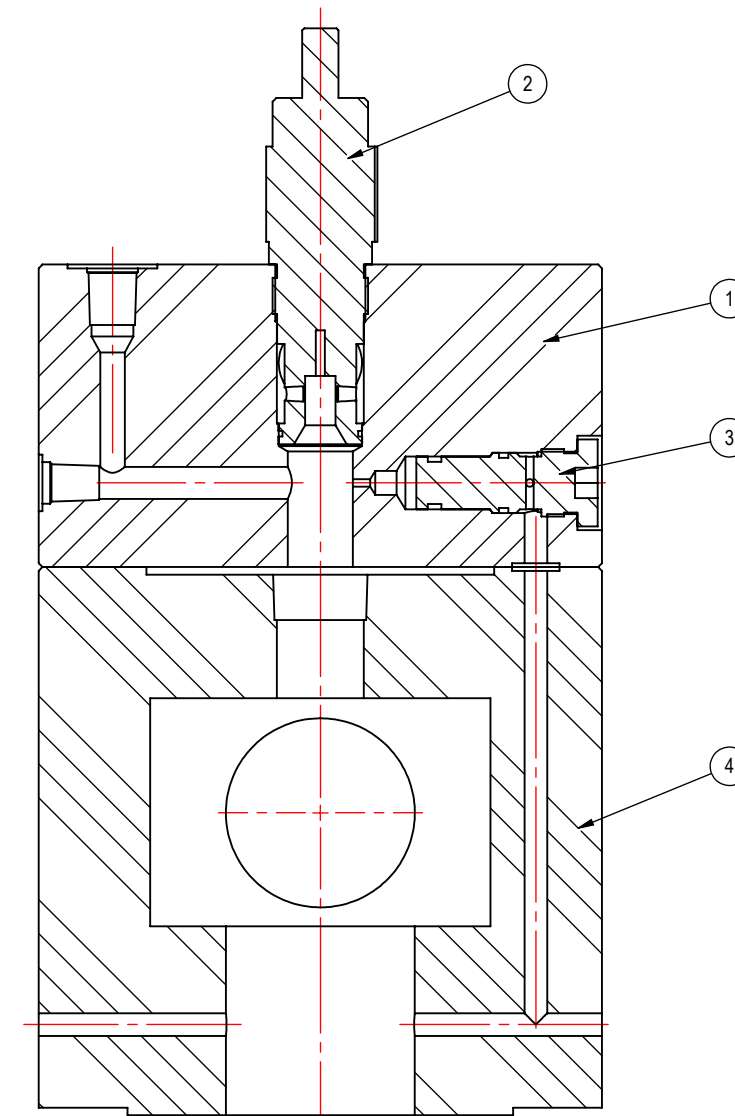

SECTION B-B

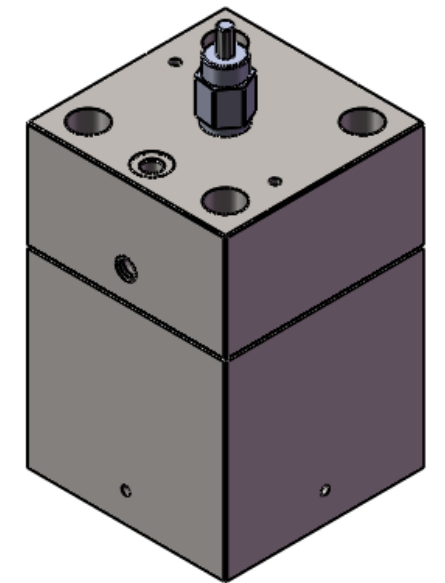

--	--	